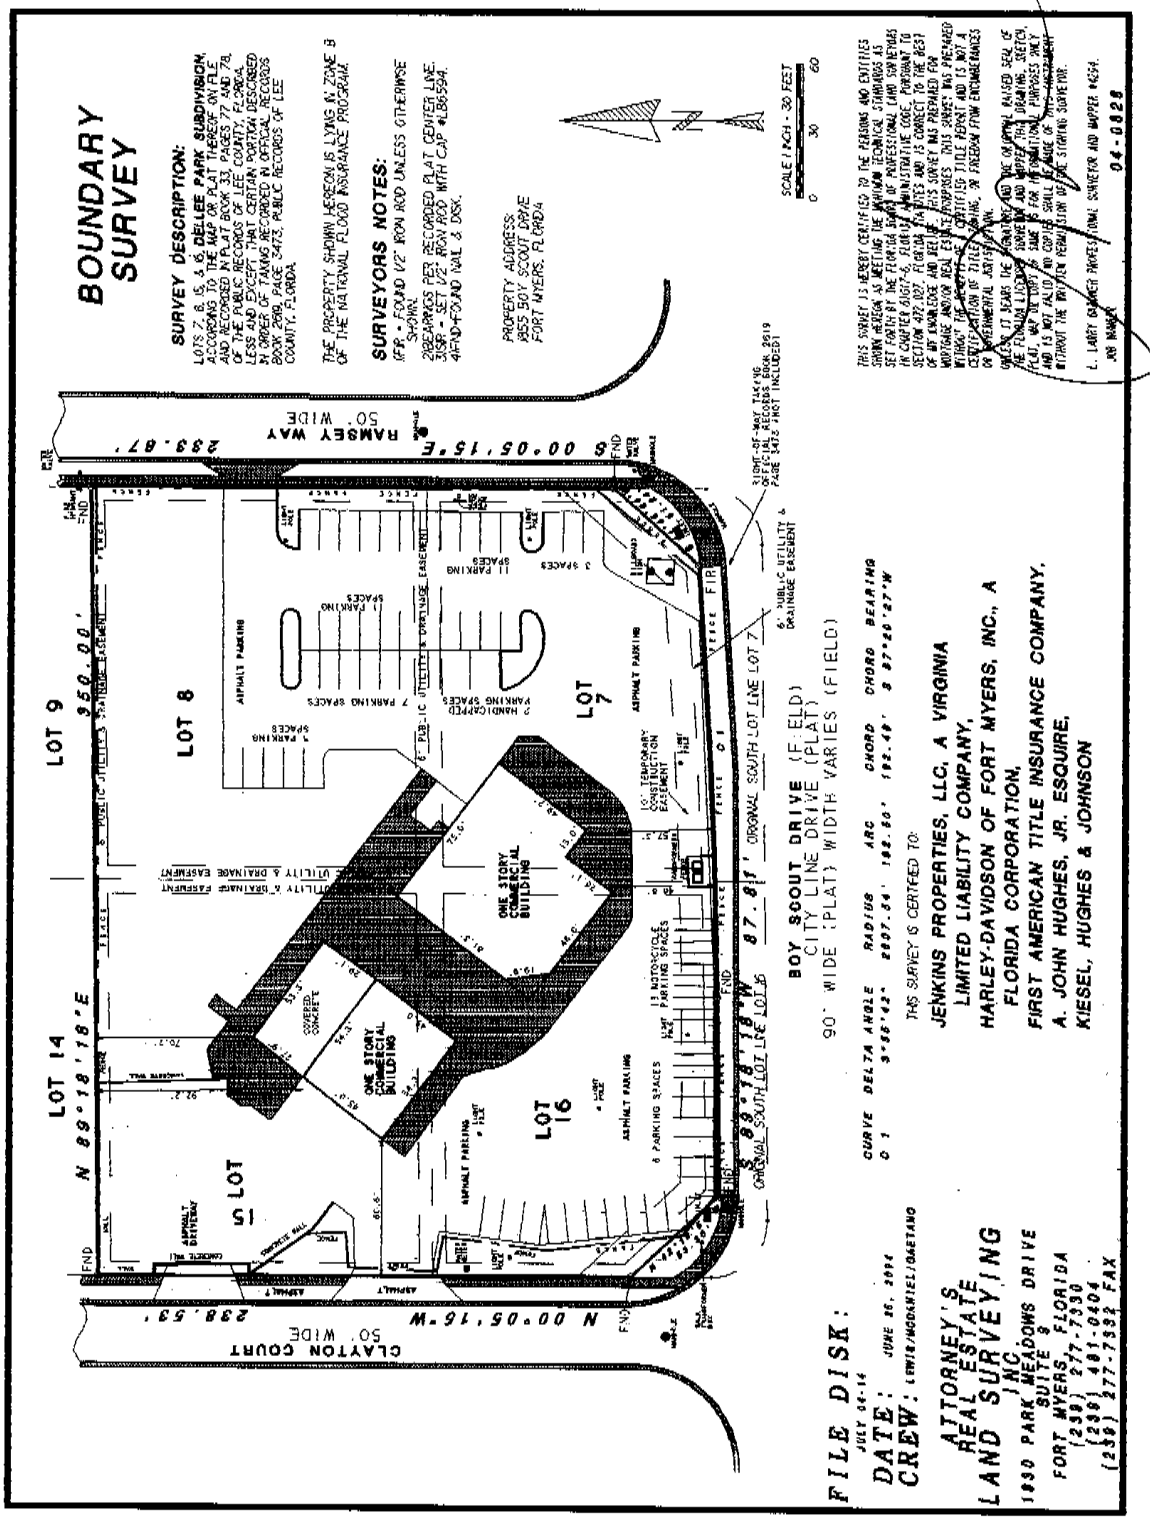
BOUNDARY SURVEY
SURVEY DESCRIPTION:
LOTS 7, 8, 15, & 16, DELLEE PARK SUBDIVISION, ACCORDING TO THE MAP OR PLAT THEREOF ON FILE AND RECORDED IN PLAT BOOK 33, PAGES 77 AND 78, OF THE PUBLIC RECORDS OF LEE COUNTY, FLORIDA. LESS AND EXCEPT THAT CERTAIN PORTION DESCRIBED IN ORDER OF TAKING RECORDED IN OFFICIAL RECORDS BOOK 2690, PAGE 3472, PUBLIC RECORDS OF LEE COUNTY, FLORIDA.
THE PROPERTY SHOWN HEREON IS LYING IN ZONE B OF THE NATIONAL FLOOD INSURANCE PROGRAM.
SURVEYORS NOTES:
IPR - FOUND 1/2" IRON ROD UNLESS OTHERWISE SHOWN.
28BEARINGS PER RECORDED PLAT, CENTER LINE.
3SIR - SET 1/2" IRON ROD WITH CAP #LB6594.
4FND-FOUND NAIL & DISK.
PROPERTY ADDRESS:
8855 BOY SCOUT DRIVE
FORT MYERS, FLORIDA
SCALE 1 INCH = 30 FEET
0 30 60
RAMSEY WAY
50' WIDE
S 00°05'15"E 233.87'
CLAYTON COURT
50' WIDE
N 00°05'15"W 238.53'
LOT 9
LOT 14
N 89°18'18"E 950.00'
LOT 8
LOT 7
LOT 15
LOT 16
ONE STORY COMMERCIAL BUILDING
ASPHALT PARKING
7 PARKING SPACES
3 HANDICAPPED PARKING SPACES
11 PARKING SPACES
3 SPACES
13 MOTORCYCLE PARKING SPACES
6 PARKING SPACES
6' PUBLIC UTILITY & DRAINAGE EASEMENT
20' TEMPORARY CONSTRUCTION EASEMENT
S 89°18'18"W 87.81' ORIGINAL SOUTH LOT LINE LOT 7
BOY SCOUT DRIVE (FIELD)
CITY LINE DRIVE (PLAT)
90' WIDE (PLAT) WIDTH VARIES (FIELD)
CURVE DELTA ANGLE RADIUS ARC CHORD CHORD BEARING
C 1 3°55'43" 2907.54' 199.80' 199.49' S 87°20'27"W
THIS SURVEY IS CERTIFIED TO:
JENKINS PROPERTIES, LLC, A VIRGINIA LIMITED LIABILITY COMPANY,
HARLEY-DAVIDSON OF FORT MYERS, INC., A FLORIDA CORPORATION,
FIRST AMERICAN TITLE INSURANCE COMPANY,
A. JOHN HUGHES, JR. ESQUIRE,
KIESEL, HUGHES & JOHNSON
THIS SURVEY IS HEREBY CERTIFIED TO THE PERSONS AND ENTITIES SHOWN HEREON AS MEETING THE MINIMUM TECHNICAL STANDARDS AS SET FORTH BY THE FLORIDA BOARD OF PROFESSIONAL LAND SURVEYORS IN CHAPTER 61G17-6, FLORIDA ADMINISTRATIVE CODE, PURSUANT TO SECTION 472.027, FLORIDA STATUTES AND IS CORRECT TO THE BEST OF MY KNOWLEDGE AND BELIEF. THIS SURVEY WAS PREPARED FOR MORTGAGE AND/OR REAL ESTATE PURPOSES. THIS SURVEY WAS PREPARED WITHOUT THE BENEFIT OF A CERTIFIED TITLE REPORT AND IS NOT A CERTIFICATION OF TITLE, ZONING, OR FREEDOM FROM ENCUMBRANCES OR GOVERNMENTAL JURISDICTION.
L. LARRY GARNER PROFESSIONAL SURVEYOR AND MAPPER #4594
JOB NUMBER 04-0828
FILE DISK:
JULY 04-14
DATE: JUNE 25, 2004
CREW: LEWIS/MCDANIEL/GAETANO
ATTORNEY'S REAL ESTATE LAND SURVEYING INC.
1830 PARK MEADOWS DRIVE
SUITE 8
FORT MYERS, FLORIDA
(239) 277-7330
(239) 481-0404
(239) 277-7332 FAX